
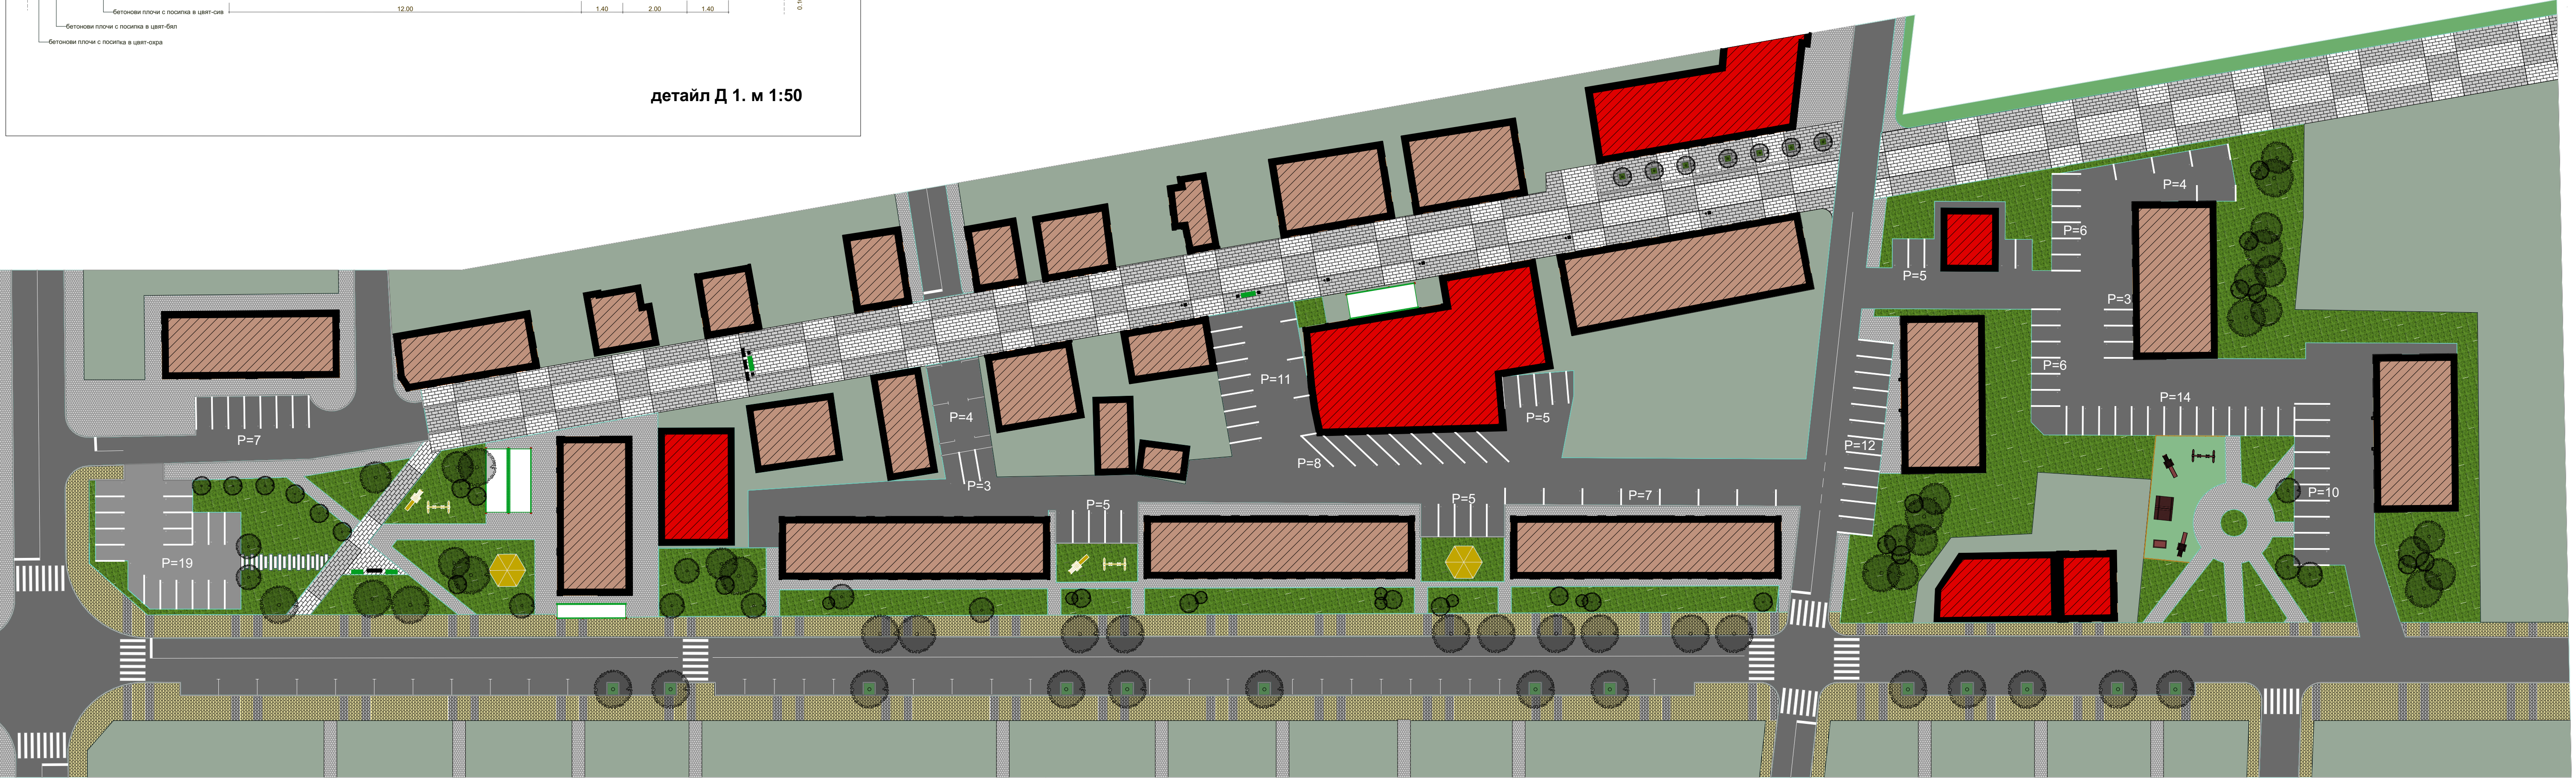
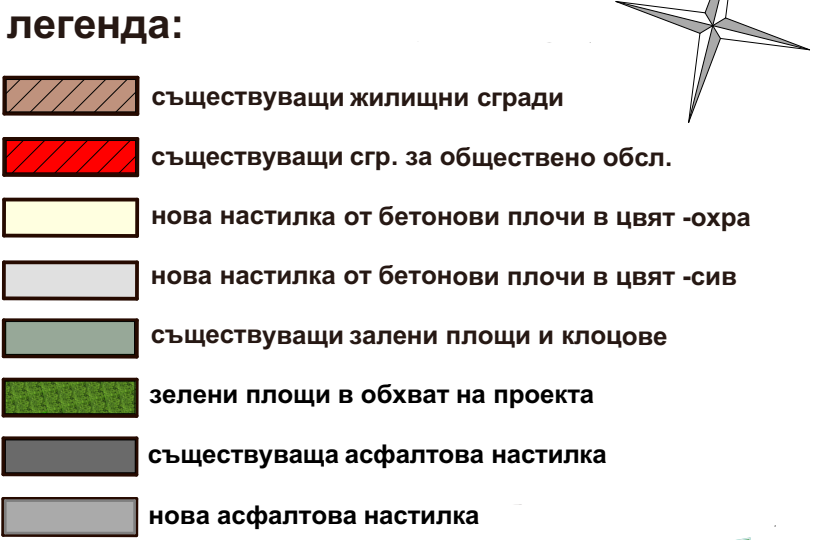
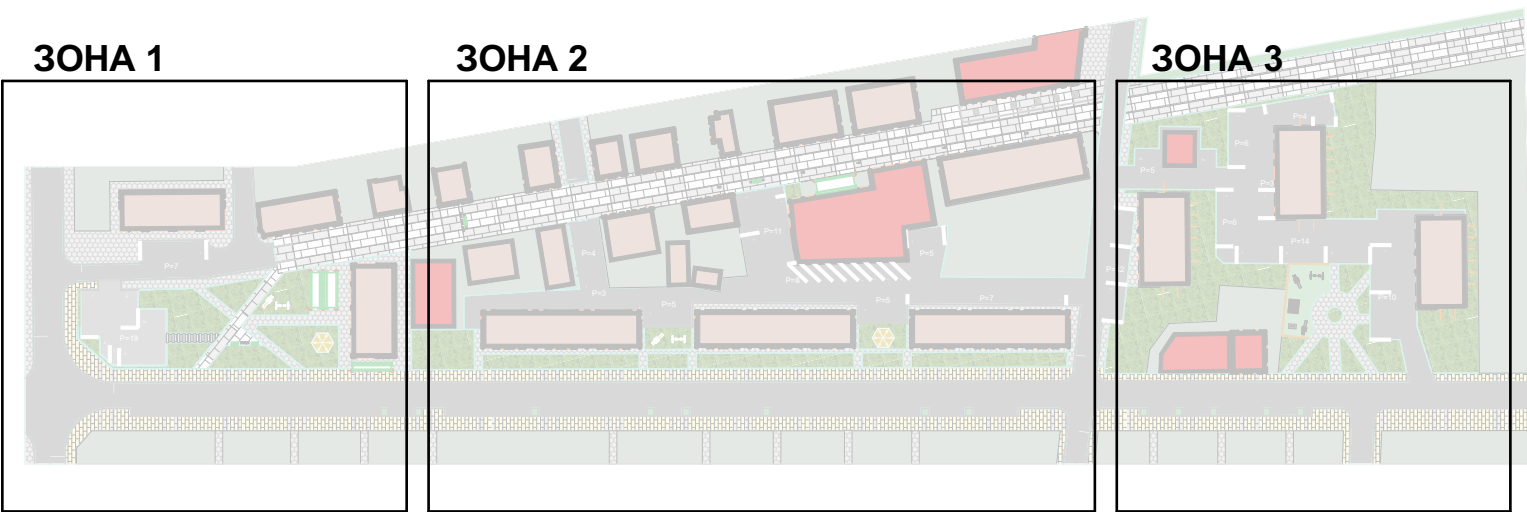


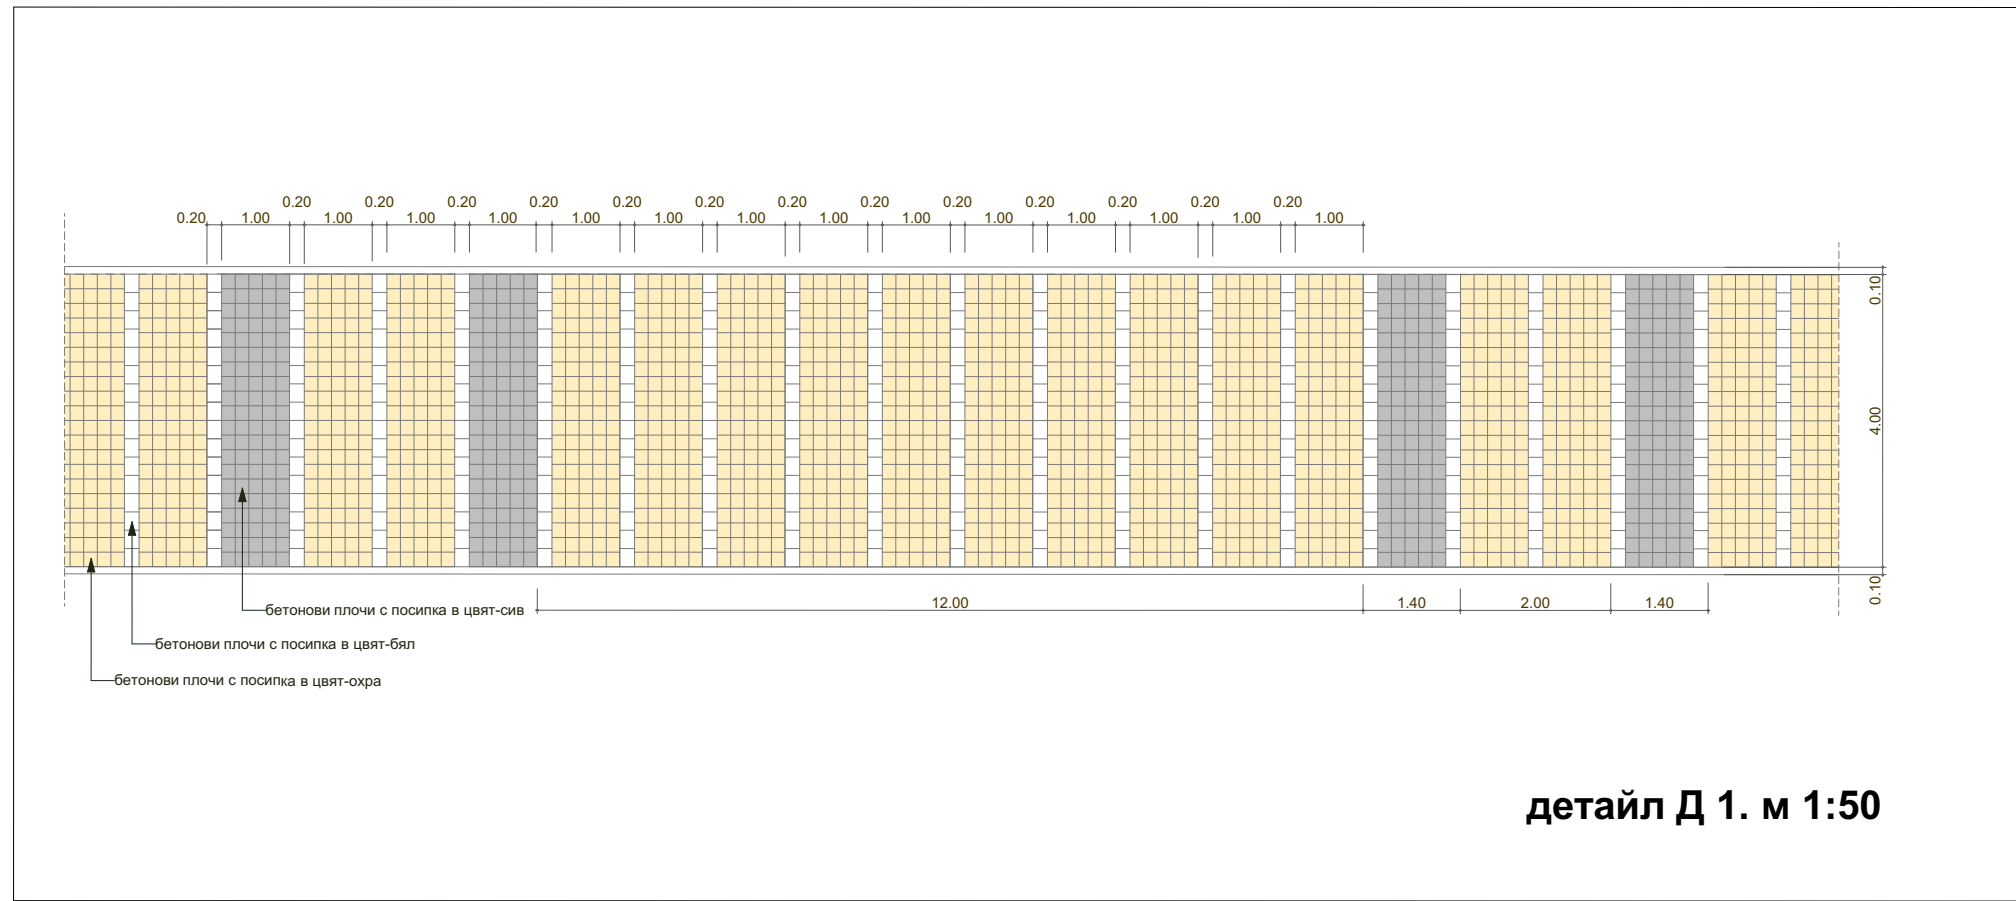

ГЕНЕРАЛЕН ПЛАН М 1:500